

ST CLAIR AVE TARGET SPEED

MODEL: 121822_TP101 PAPER SIZE: 17x11 (in.) DATE: 4/8/2025 TIME: 4:03:00 PM USER: ghansel
L:\ODOT\24007093-00_VA\SafetyDsn20246\01_ConceptDev\121822\400-Engineering\Traffic\Sheets\121822_TP101.dgn


LEGEND

-  PROPOSED BUS STOP LOCATION
-  SIGNALIZED INTERSECTION



DESIGN AGENCY	
 CRAWFORD, MURPHY & TILLY, INC. 8301 HICKORY STREET SUITE 100 COLUMBUS, OHIO 43235 www.cmtinc.com	
DESIGNER	
GSH	
REVIEWER	
SAK 09/05/24	
PROJECT ID	
121822	
SHEET	TOTAL
1	7

CONCEPT PLAN
ST CLAIR AVE


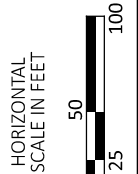


ST CLAIR AVE TARGET SPEED

MODEL: 121822_TP102_PAPER SIZE: 17x11 (in.) DATE: 4/8/2025 TIME: 4:03:07 PM USER: ghansel
L:\ODOT\24007093-00_VARsafetyDsn20246\01_ConceptDev\121822\400-Engineering\Traffic\Sheets\121822_TP102.dgn


LEGEND

-  PROPOSED BUS STOP LOCATION
-  SIGNALIZED INTERSECTION

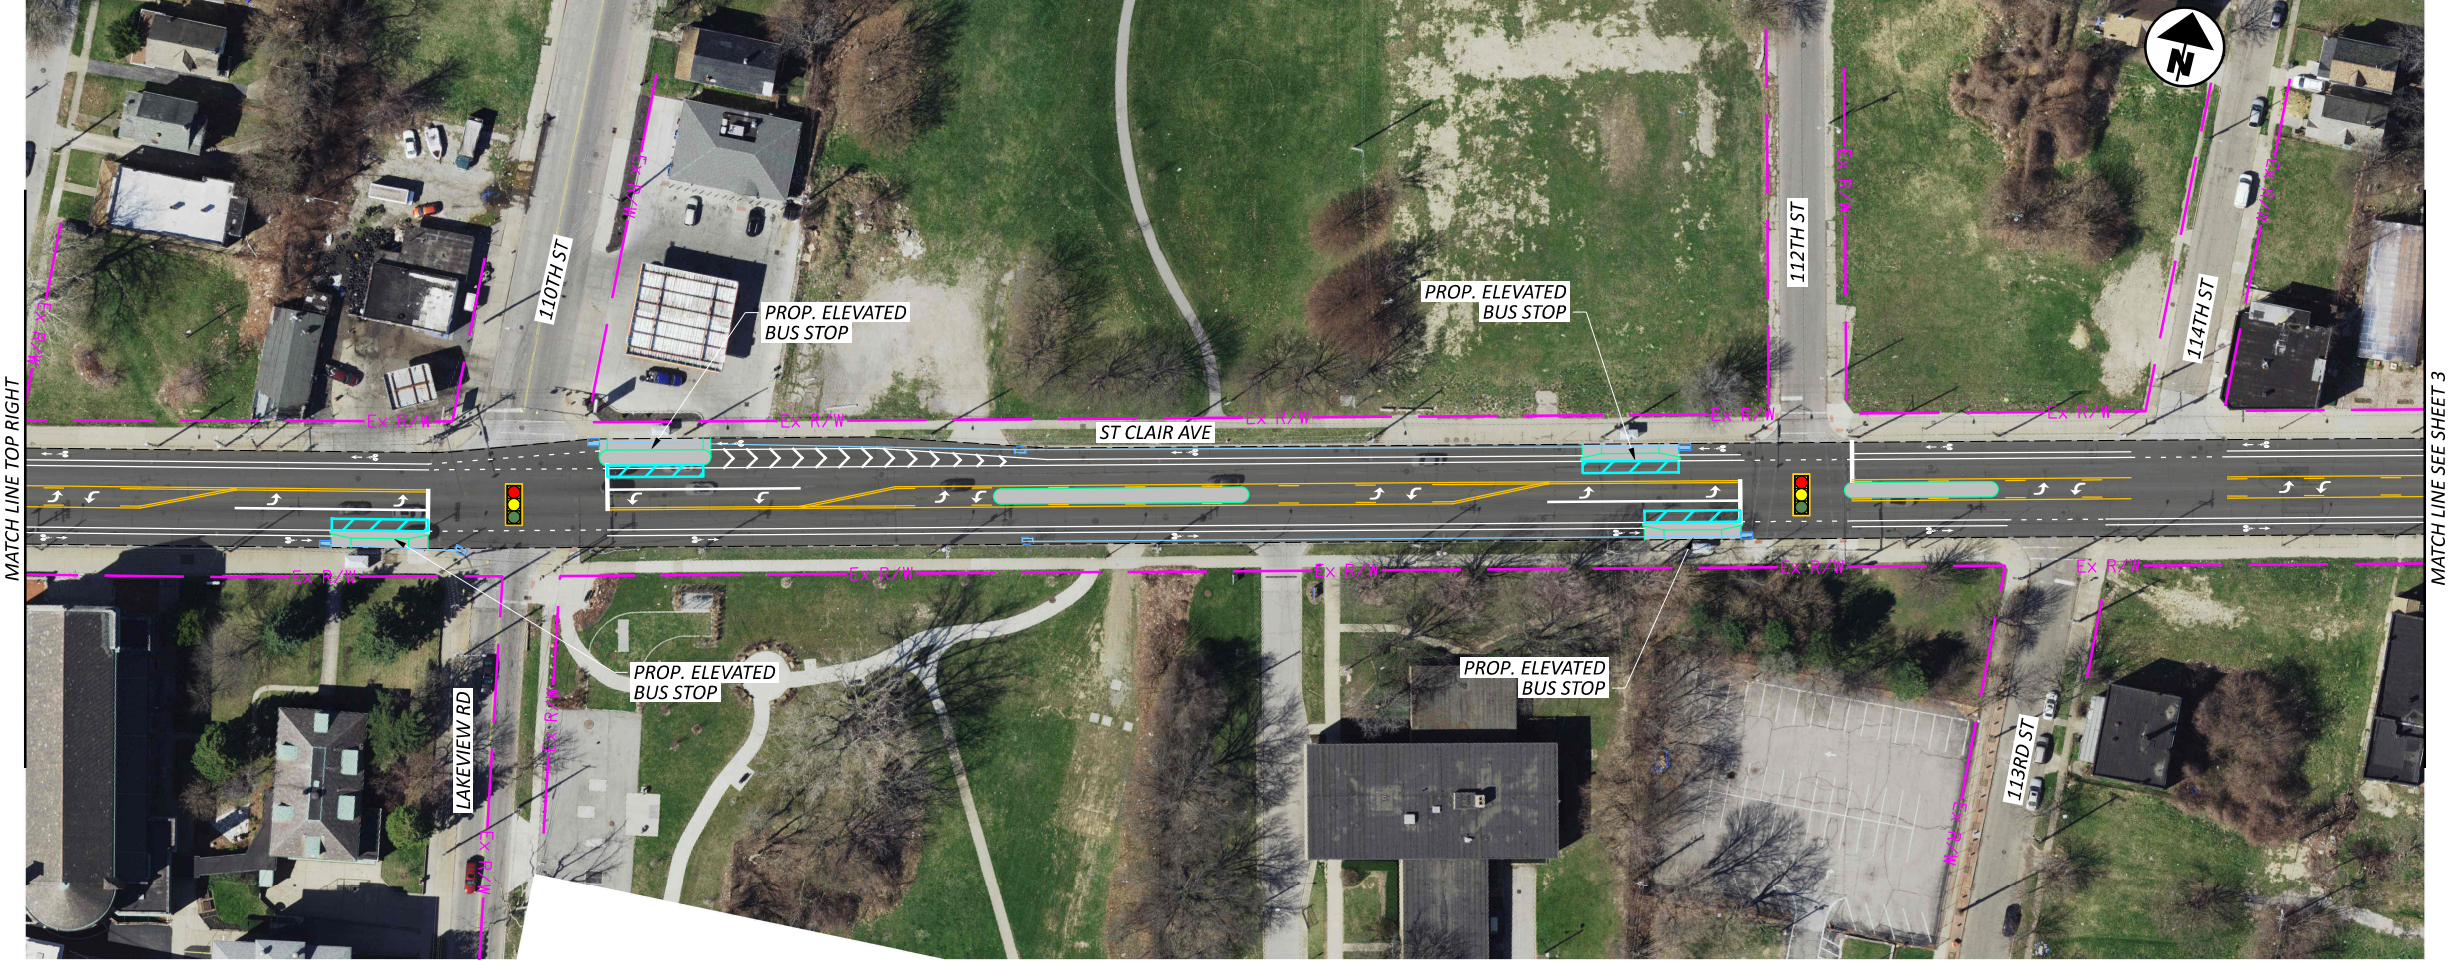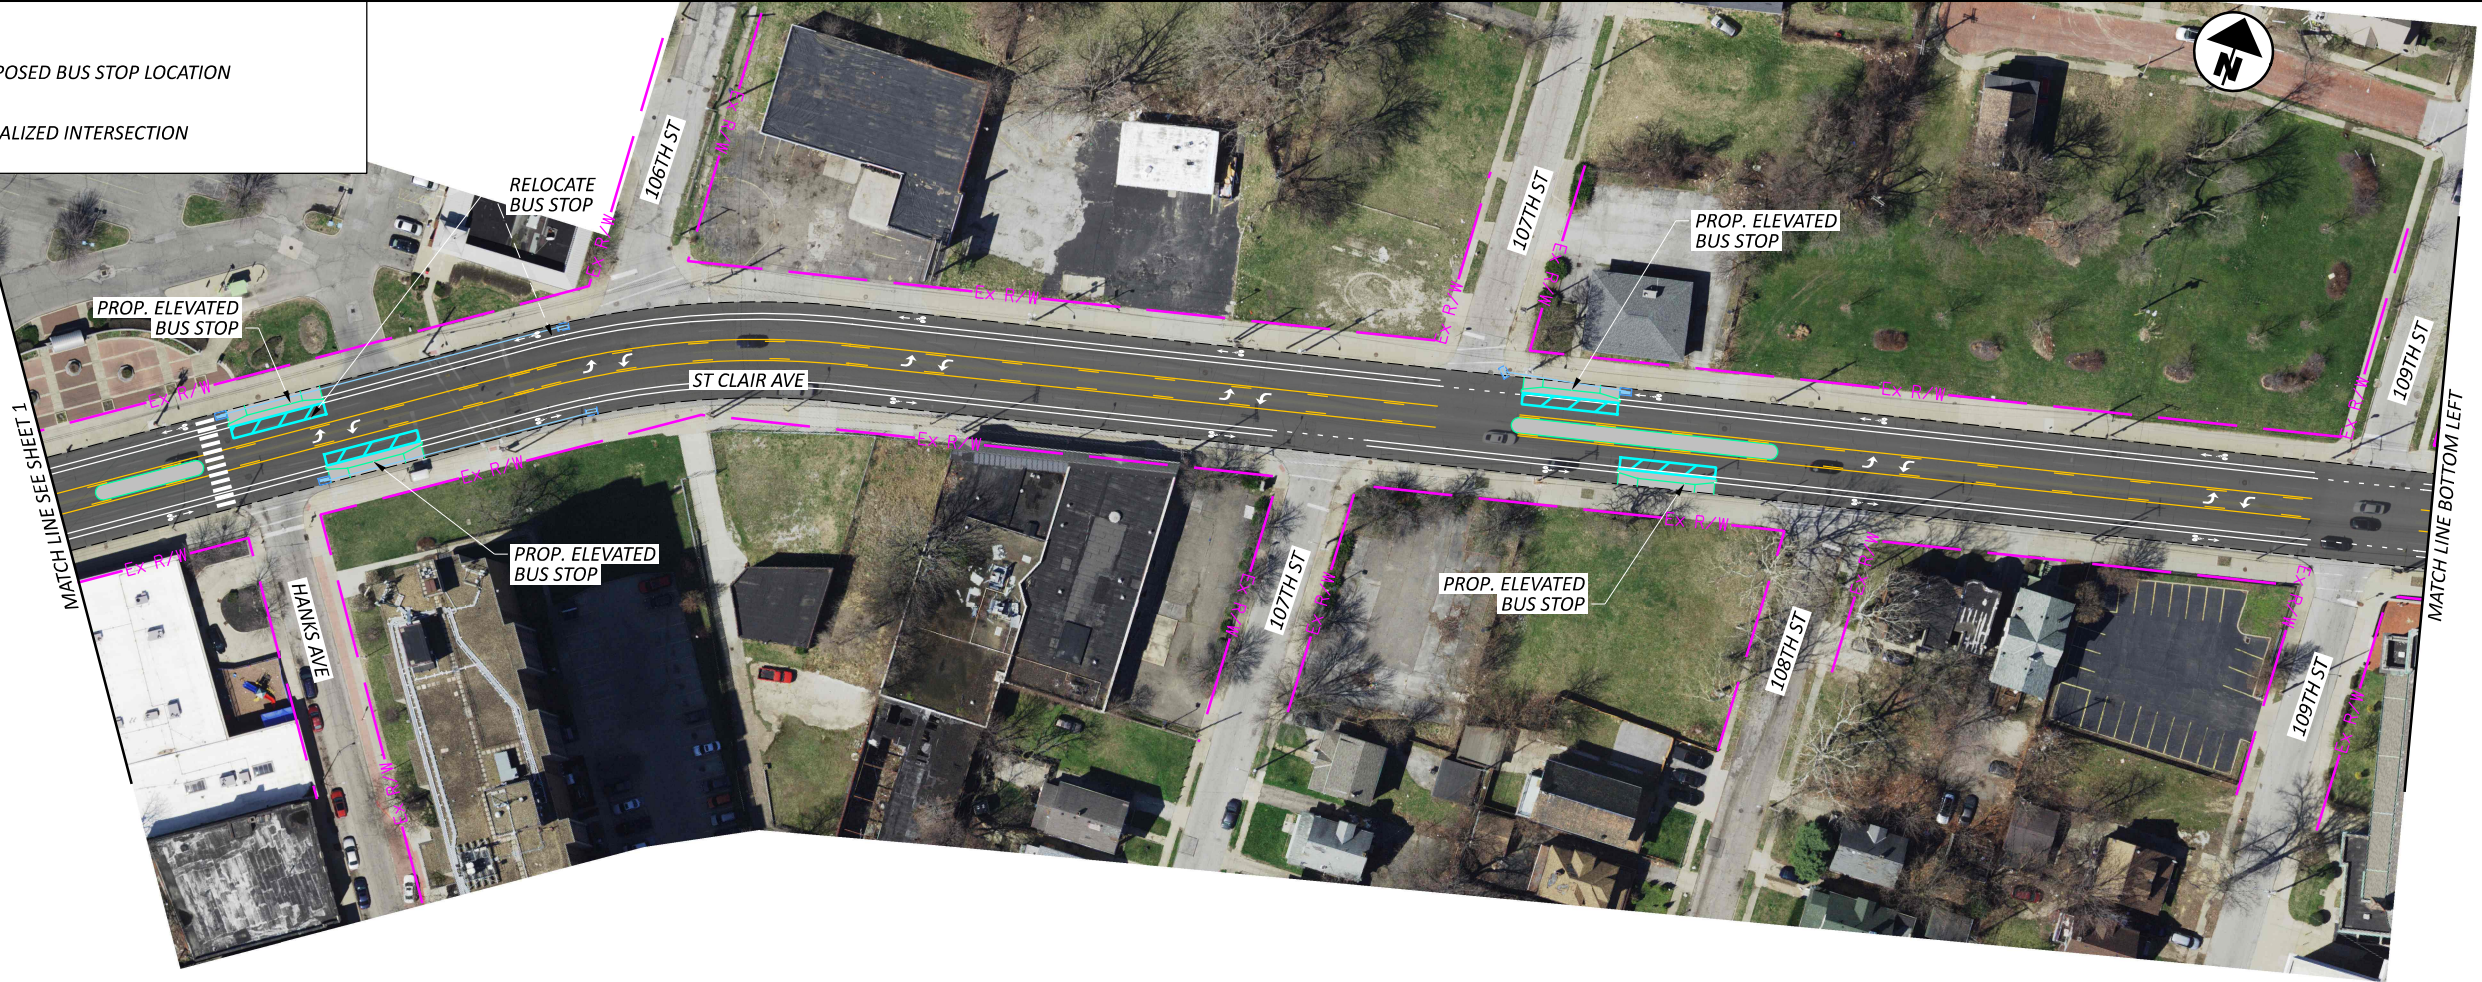

DESIGN AGENCY	
 CRAWFORD, MURPHY & TILLY, INC. 800 SOUTH HIGH STREET SUITE 150 COLUMBUS, OH 43205 www.cmtinc.com	
DESIGNER	
GSH	
REVIEWER	
SAK 09/05/24	
PROJECT ID	
121822	
SHEET	TOTAL
2	7

CONCEPT PLAN
ST CLAIR AVE

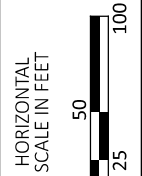

ST CLAIR AVE TARGET SPEED

MODEL: 121822_TP103 PAPER SIZE: 17x11 (in.) DATE: 4/8/2025 TIME: 4:03:09 PM USER: ghansel
L:\ODOT\24007093-00_VARsafetyDsn20246\01_ConceptDev\121822\400-Engineering\Traffic\Sheets\121822_TP103.dgn



LEGEND



PROPOSED BUS STOP LOCATION



SIGNALIZED INTERSECTION

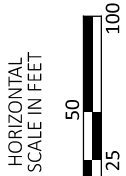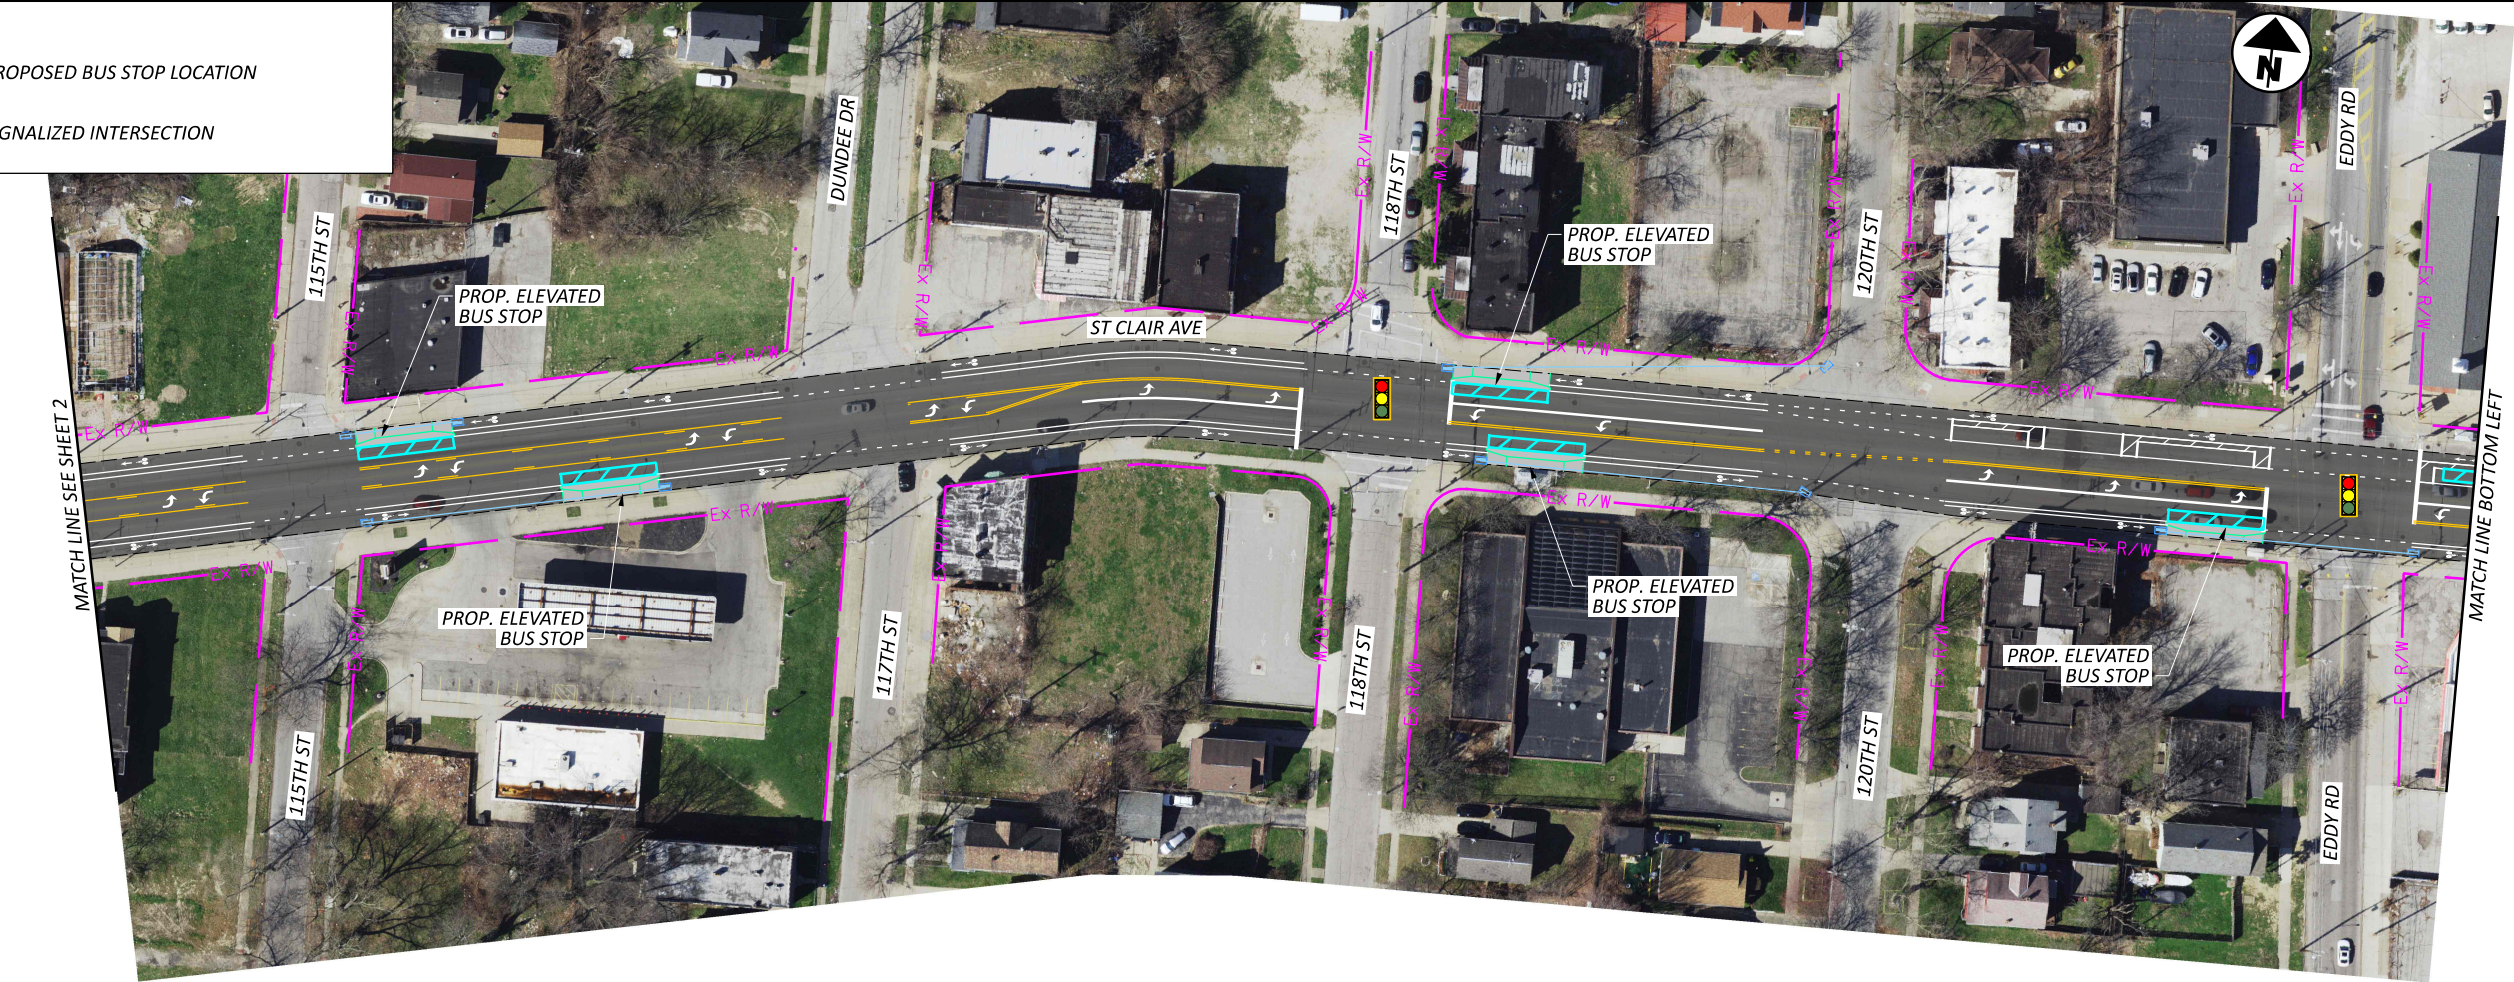

CONCEPT PLAN
ST CLAIR AVE

DESIGN AGENCY



CRAWFORD, MURPHY &
TILLY, INC.
800 SOUTH HIGH STREET
SUITE 150
COLUMBUS, OHIO 43235
www.cmtinc.com



DESIGNER	GSH
REVIEWER	SAK
PROJECT ID	121822
SHEET	TOTAL
3	7

ST CLAIR AVE TARGET SPEED

MODEL: 121822_TP104 PAPER SIZE: 17x11 (in.) DATE: 4/8/2025 TIME: 4:03:11 PM USER: ghansel
L:\ODOT\24007093-00_VA\SafetyDsn20246\01_ConceptDev\121822\400-Engineering\Traffic\Sheets\121822_TP104.dgn


LEGEND

-  PROPOSED BUS STOP LOCATION
-  SIGNALIZED INTERSECTION

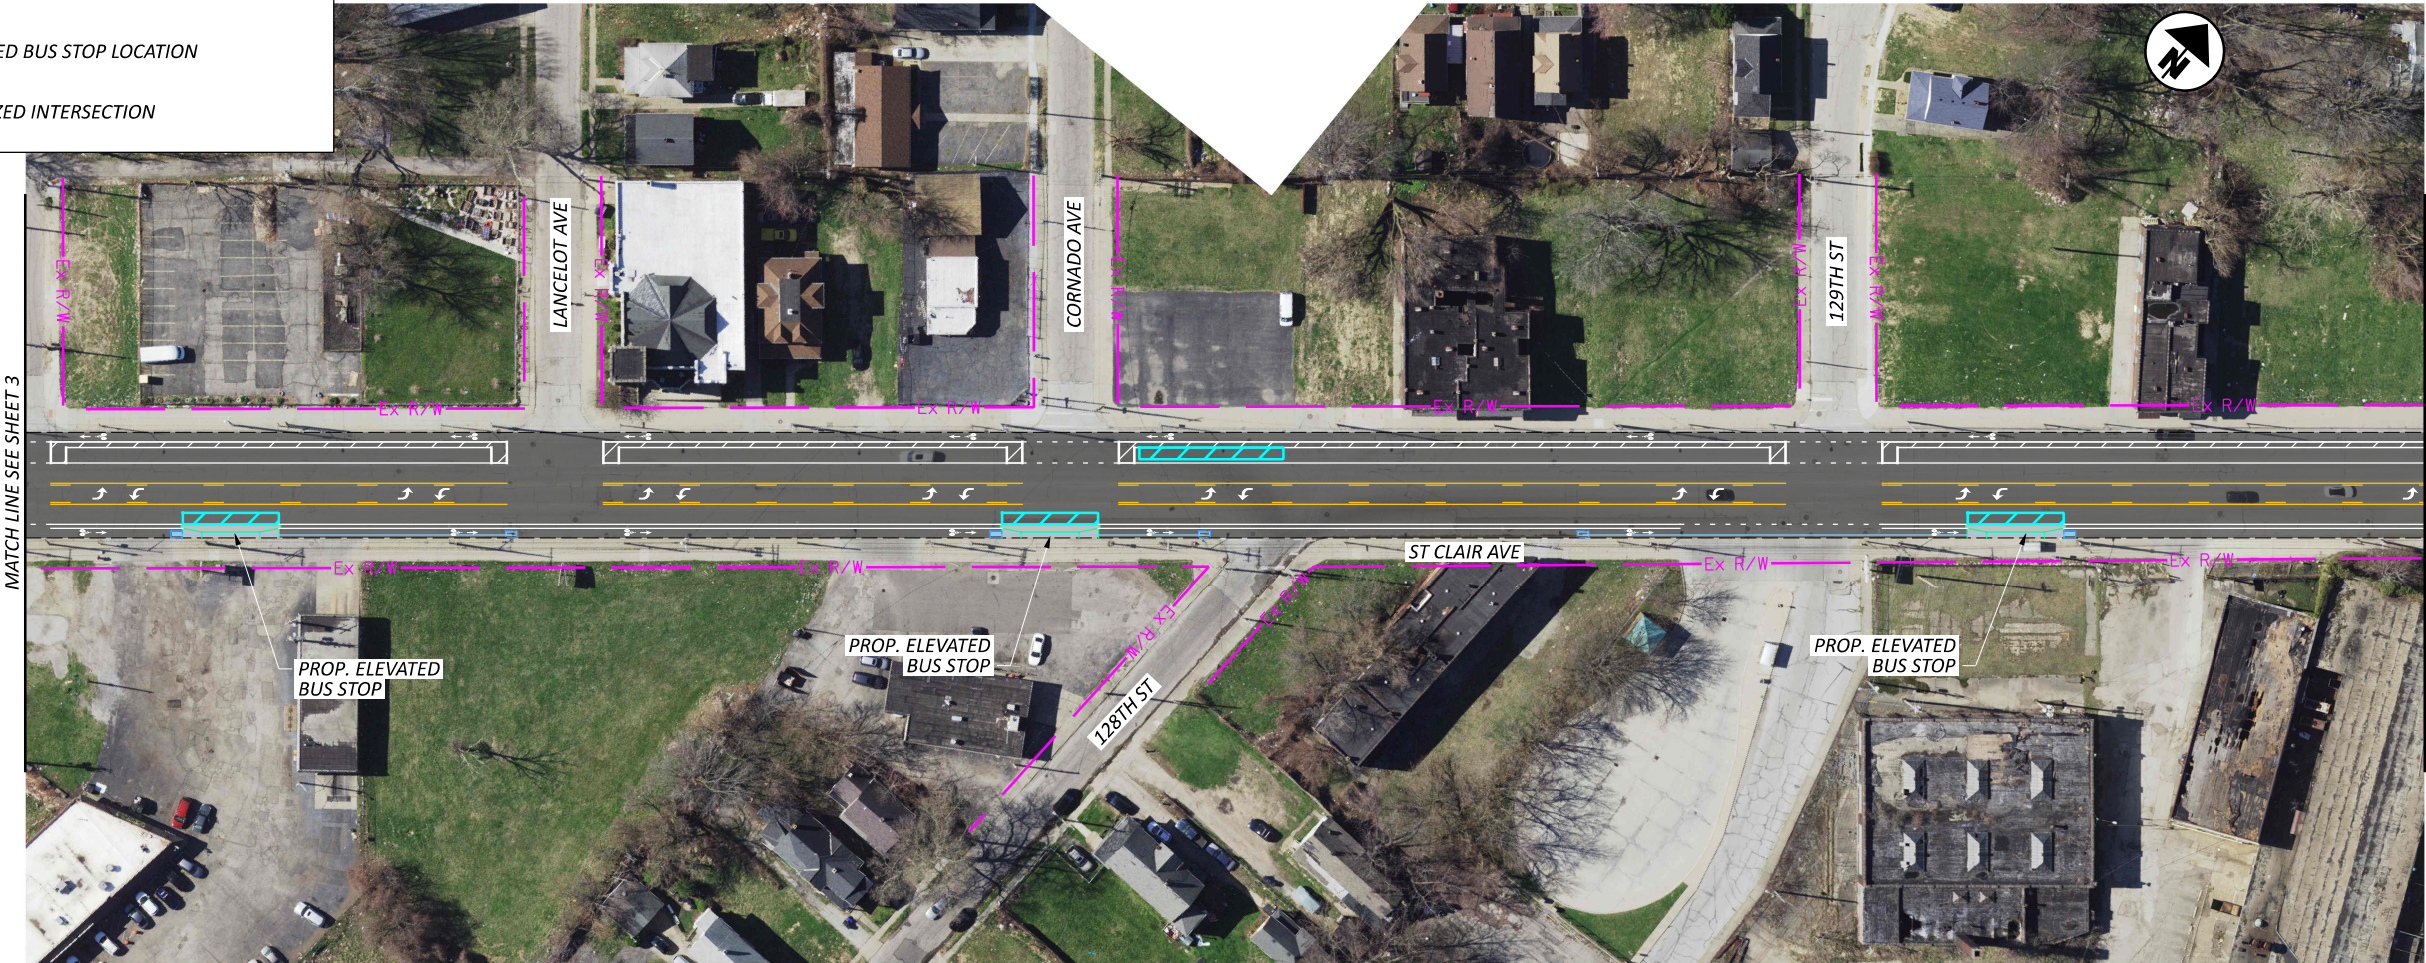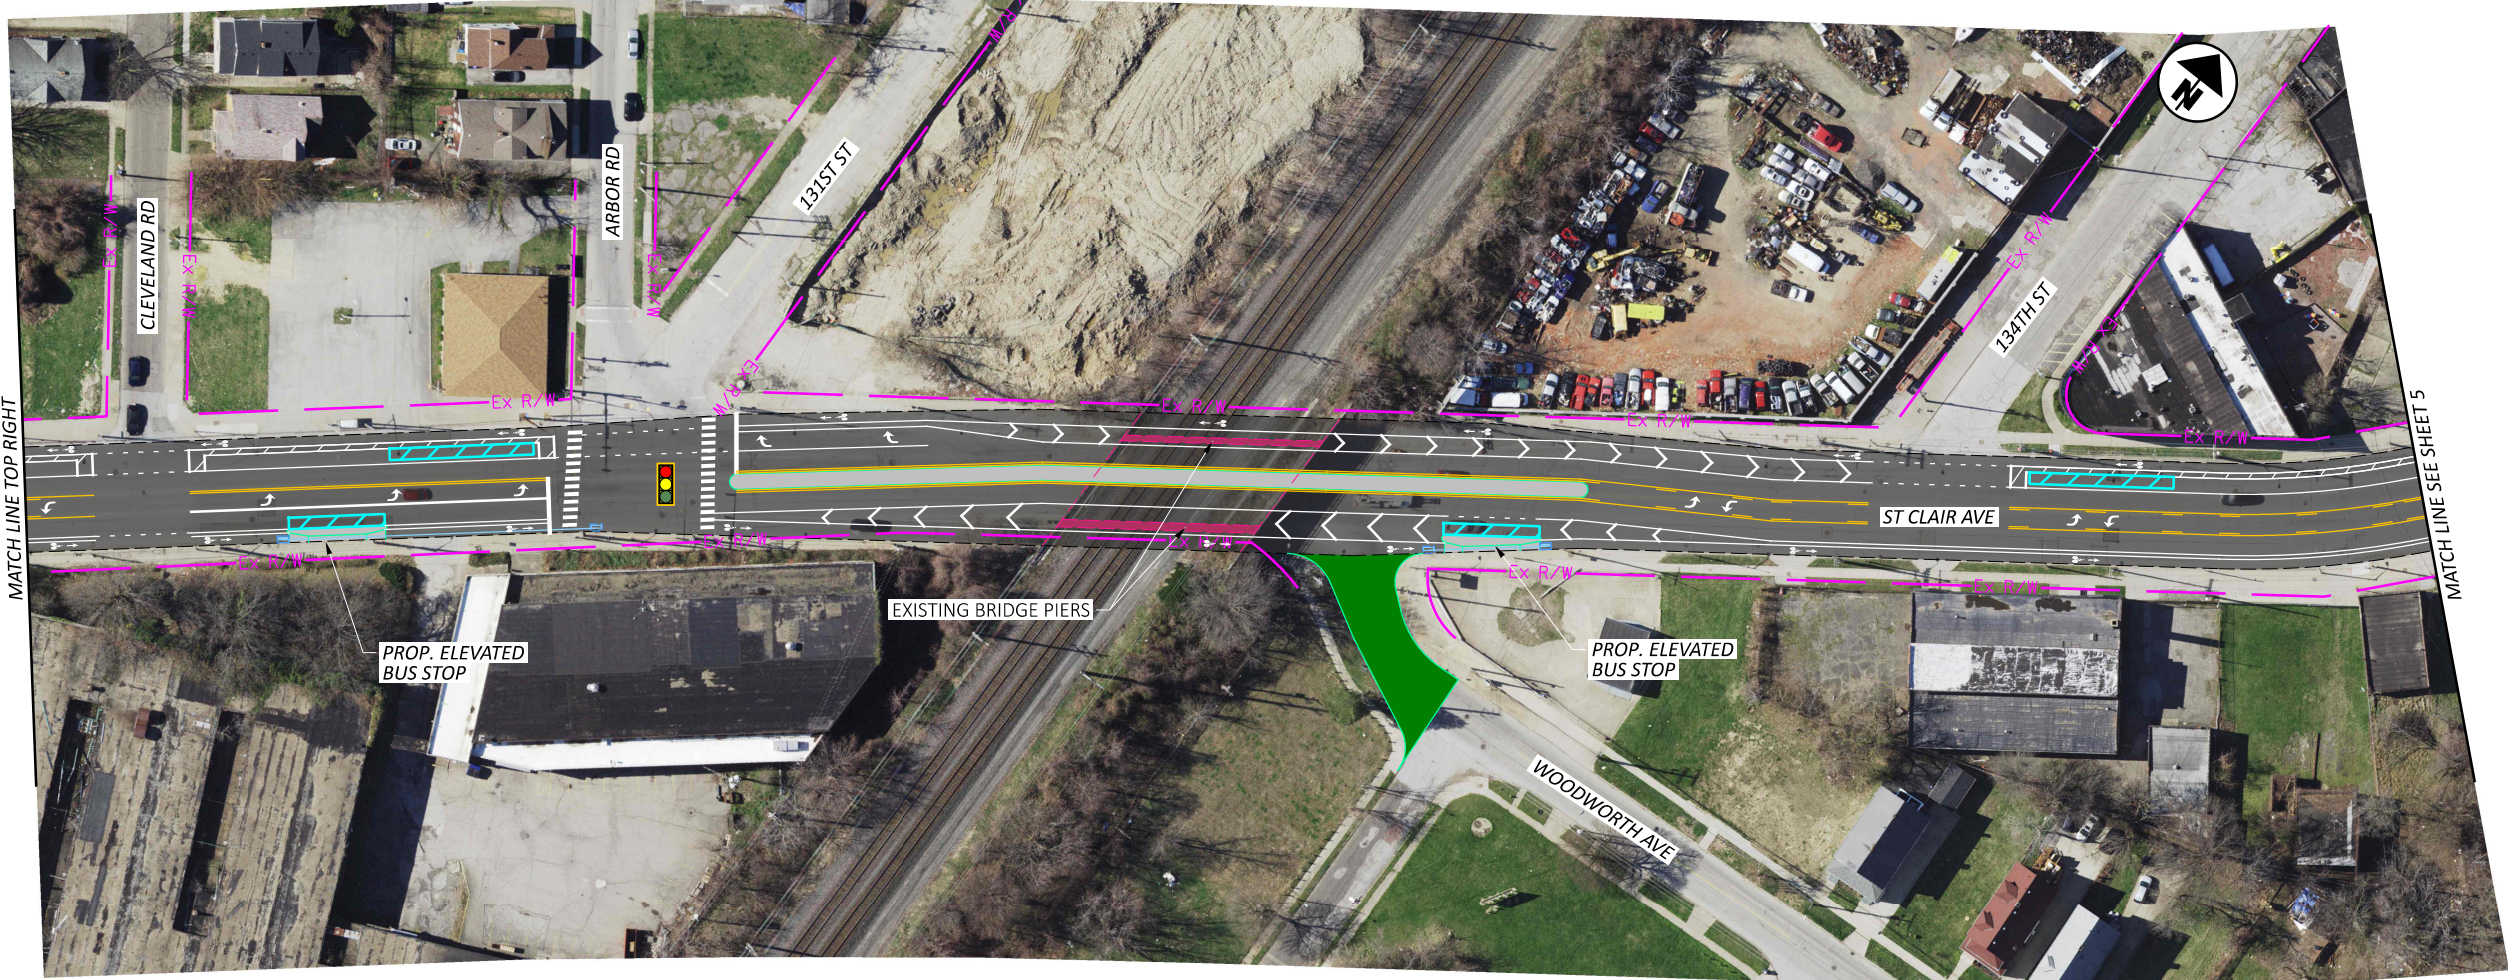

DESIGN AGENCY	
 CRAWFORD, MURPHY & TILLY, INC. 8001 HIGH STREET SUITE 100 COLUMBUS, OHIO 43235 www.cmtinc.com	
DESIGNER	
GSH	
REVIEWER	
SAK 09/05/24	
PROJECT ID	
121822	
SHEET	TOTAL
4	7

CONCEPT PLAN
ST CLAIR AVE

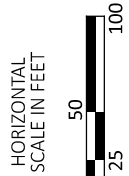


ST CLAIR AVE TARGET SPEED

MODEL: 121822_TP105 PAPER SIZE: 17x11 (in.) DATE: 4/8/2025 TIME: 4:03:13 PM USER: ghansel
L:\ODOT\24007093-00_VARsafetyDsn20246\01_ConceptDev\121822\400-Engineering\Traffic\Sheets\121822_TP105.dgn

LEGEND


-  PROPOSED BUS STOP LOCATION
-  SIGNALIZED INTERSECTION

MATCH LINE SEE SHEET 4

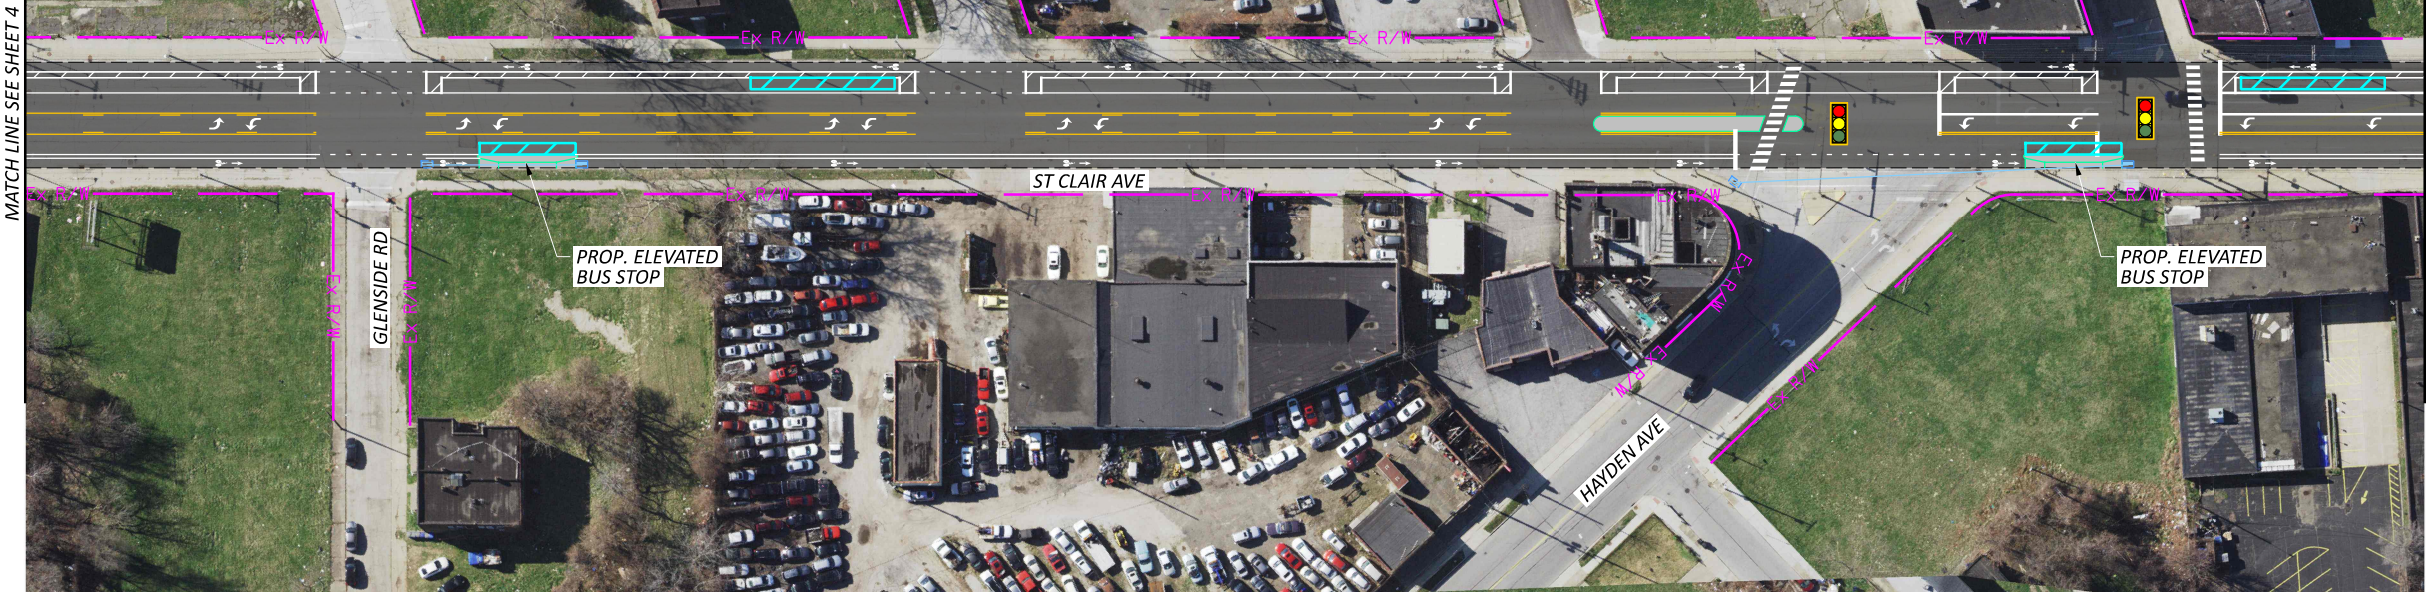


MATCH LINE BOTTOM LEFT

MATCH LINE TOP RIGHT

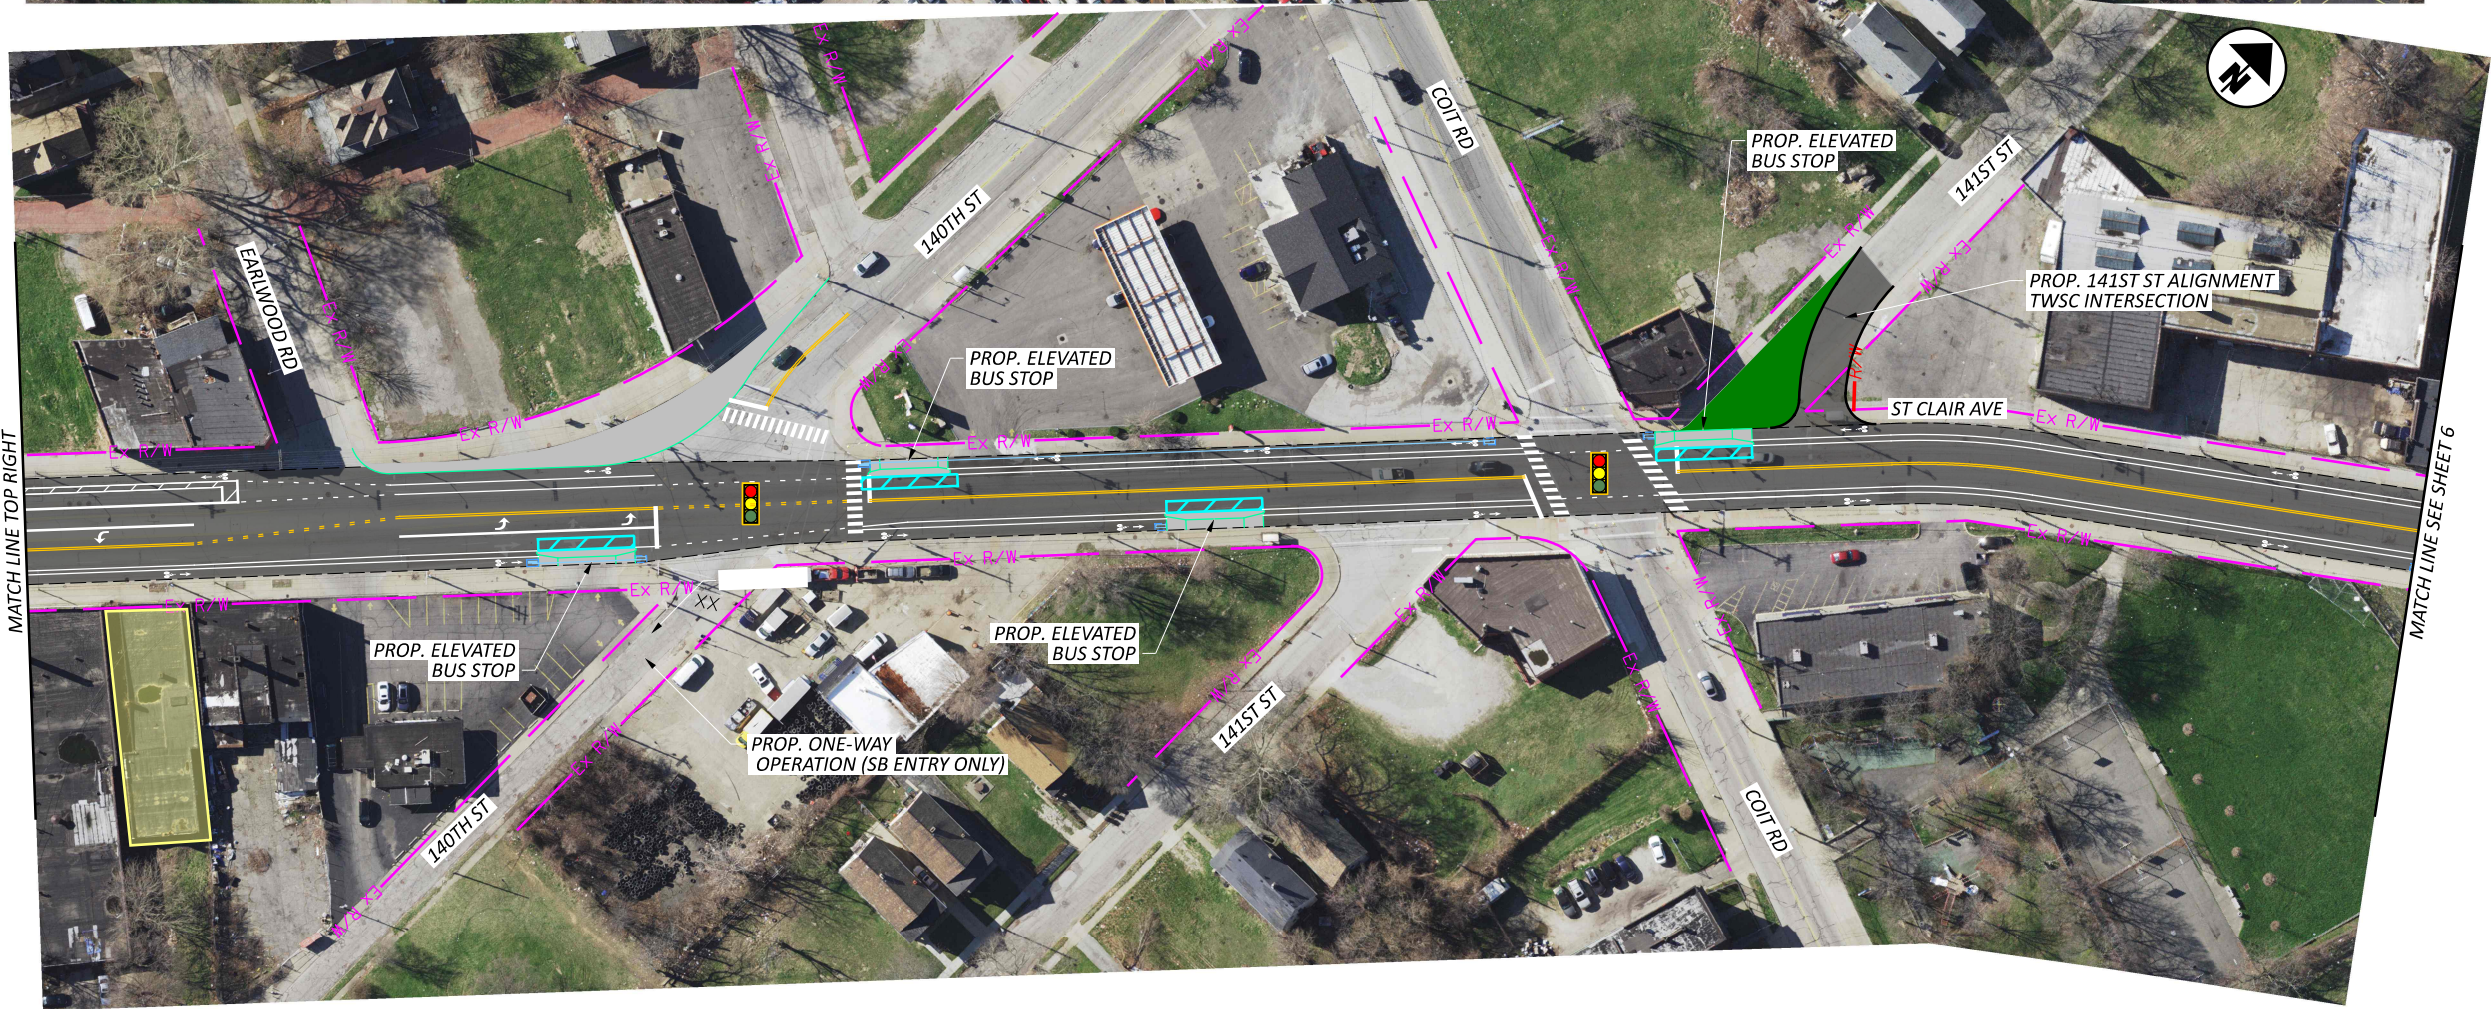

MATCH LINE SEE SHEET 6

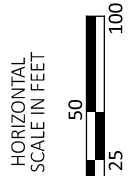

CONCEPT PLAN
ST CLAIR AVE

DESIGN AGENCY



DESIGNER

GSH

REVIEWER

SAK 09/05/24

PROJECT ID

121822

SHEET

5

TOTAL



7

ST CLAIR AVE TARGET SPEED

MODEL: 121822_TP106 PAPER SIZE: 17x11 (in.) DATE: 4/8/2025 TIME: 4:03:16 PM USER: ghansel
L:\ODOT\24007093-00_VA\SafetyDsn20246\01_ConceptDev\121822\400-Engineering\Traffic\Sheets\121822_TP106.dgn

LEGEND

-  PROPOSED BUS STOP LOCATION
-  SIGNALIZED INTERSECTION

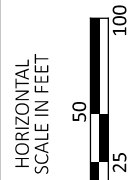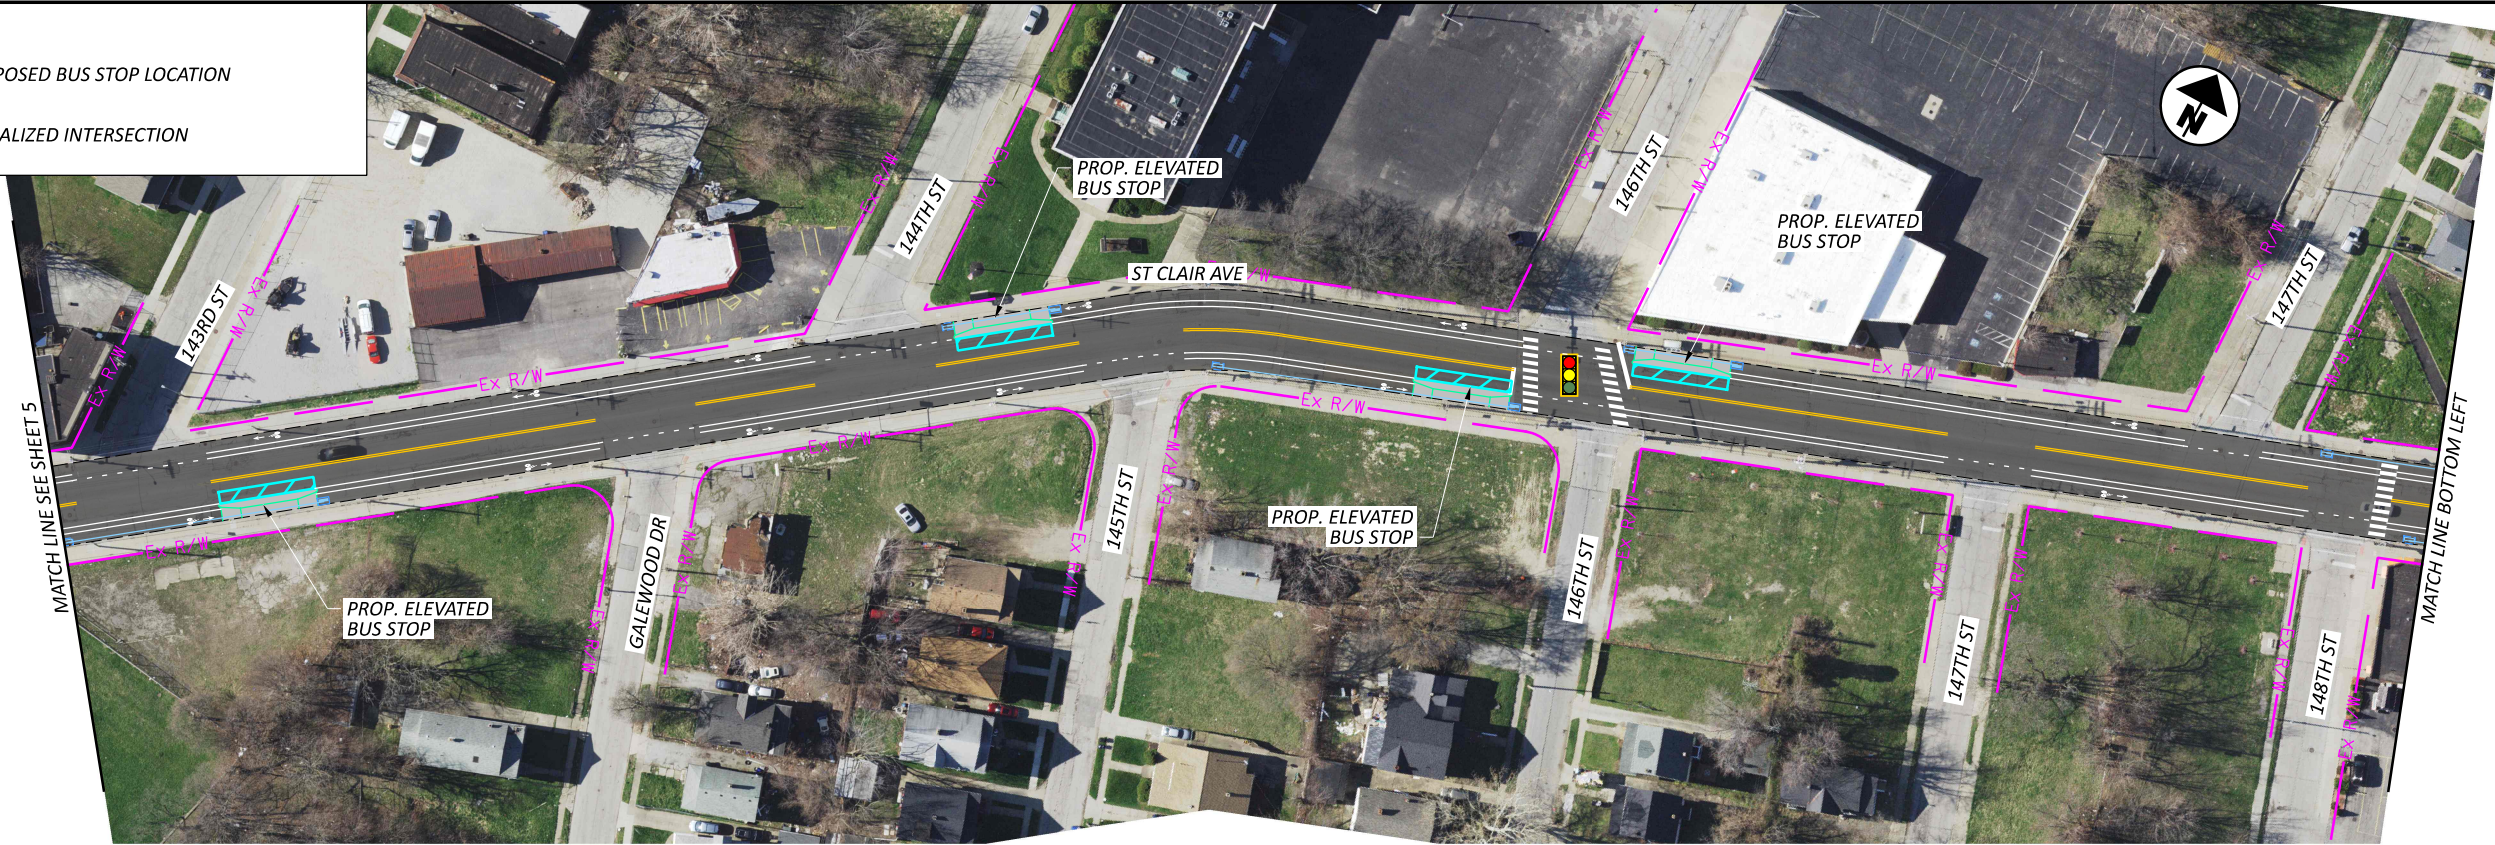

CONCEPT PLAN
ST CLAIR AVE

DESIGN AGENCY



DESIGNER

GSH

REVIEWER

SAK 09/05/24

PROJECT ID

121822

SHEET



6 TOTAL 7

ST CLAIR AVE TARGET SPEED

MODEL: 121822_TP107 PAPER SIZE: 17x11 (in.) DATE: 4/8/2025 TIME: 4:03:18 PM USER: ghansel
L:\ODOT\24007093-00_VARsafetyDsn20246\01_ConceptDev\121822\400-Engineering\Traffic\Sheets\121822_TP107.dgn

LEGEND

-  PROPOSED BUS STOP LOCATION
-  SIGNALIZED INTERSECTION

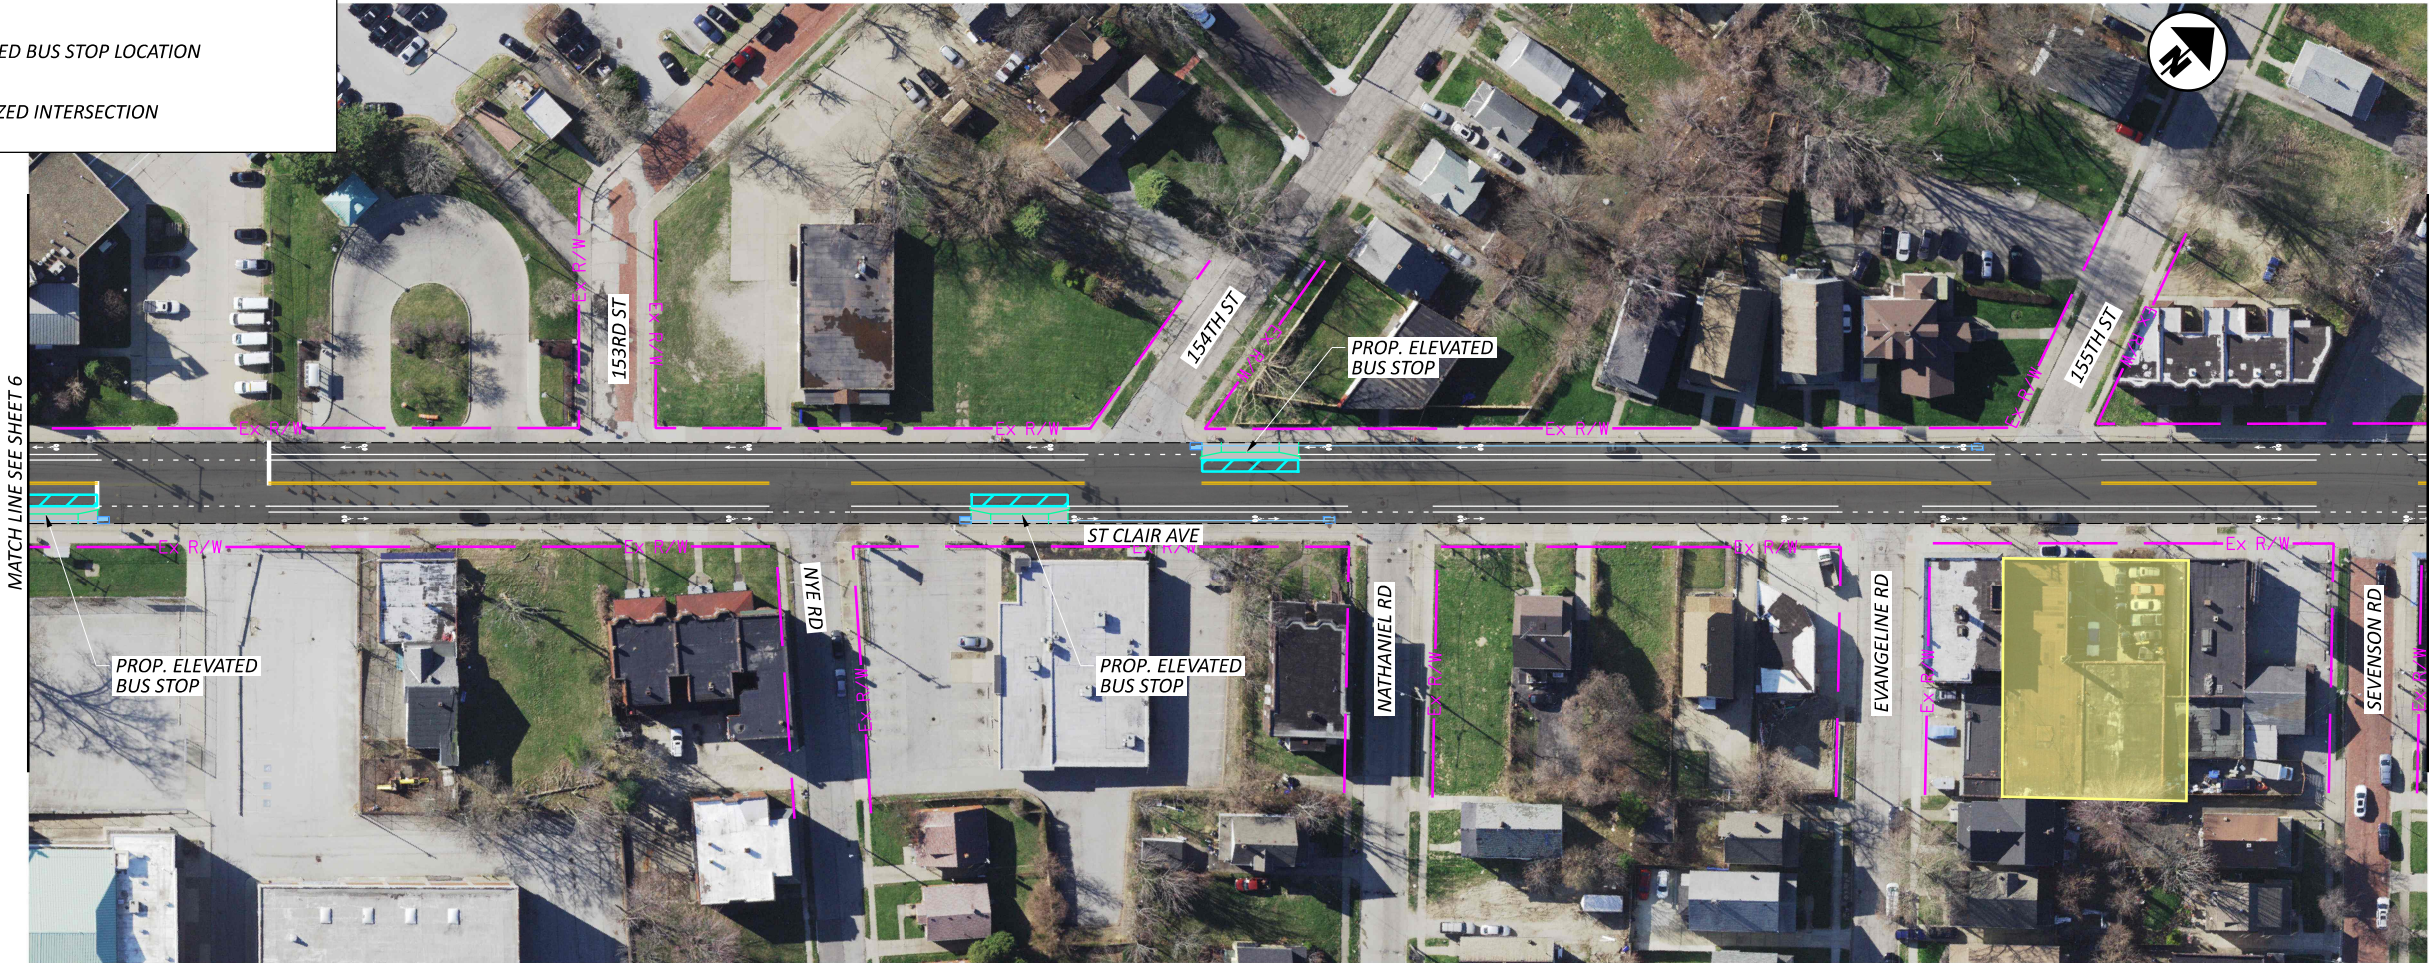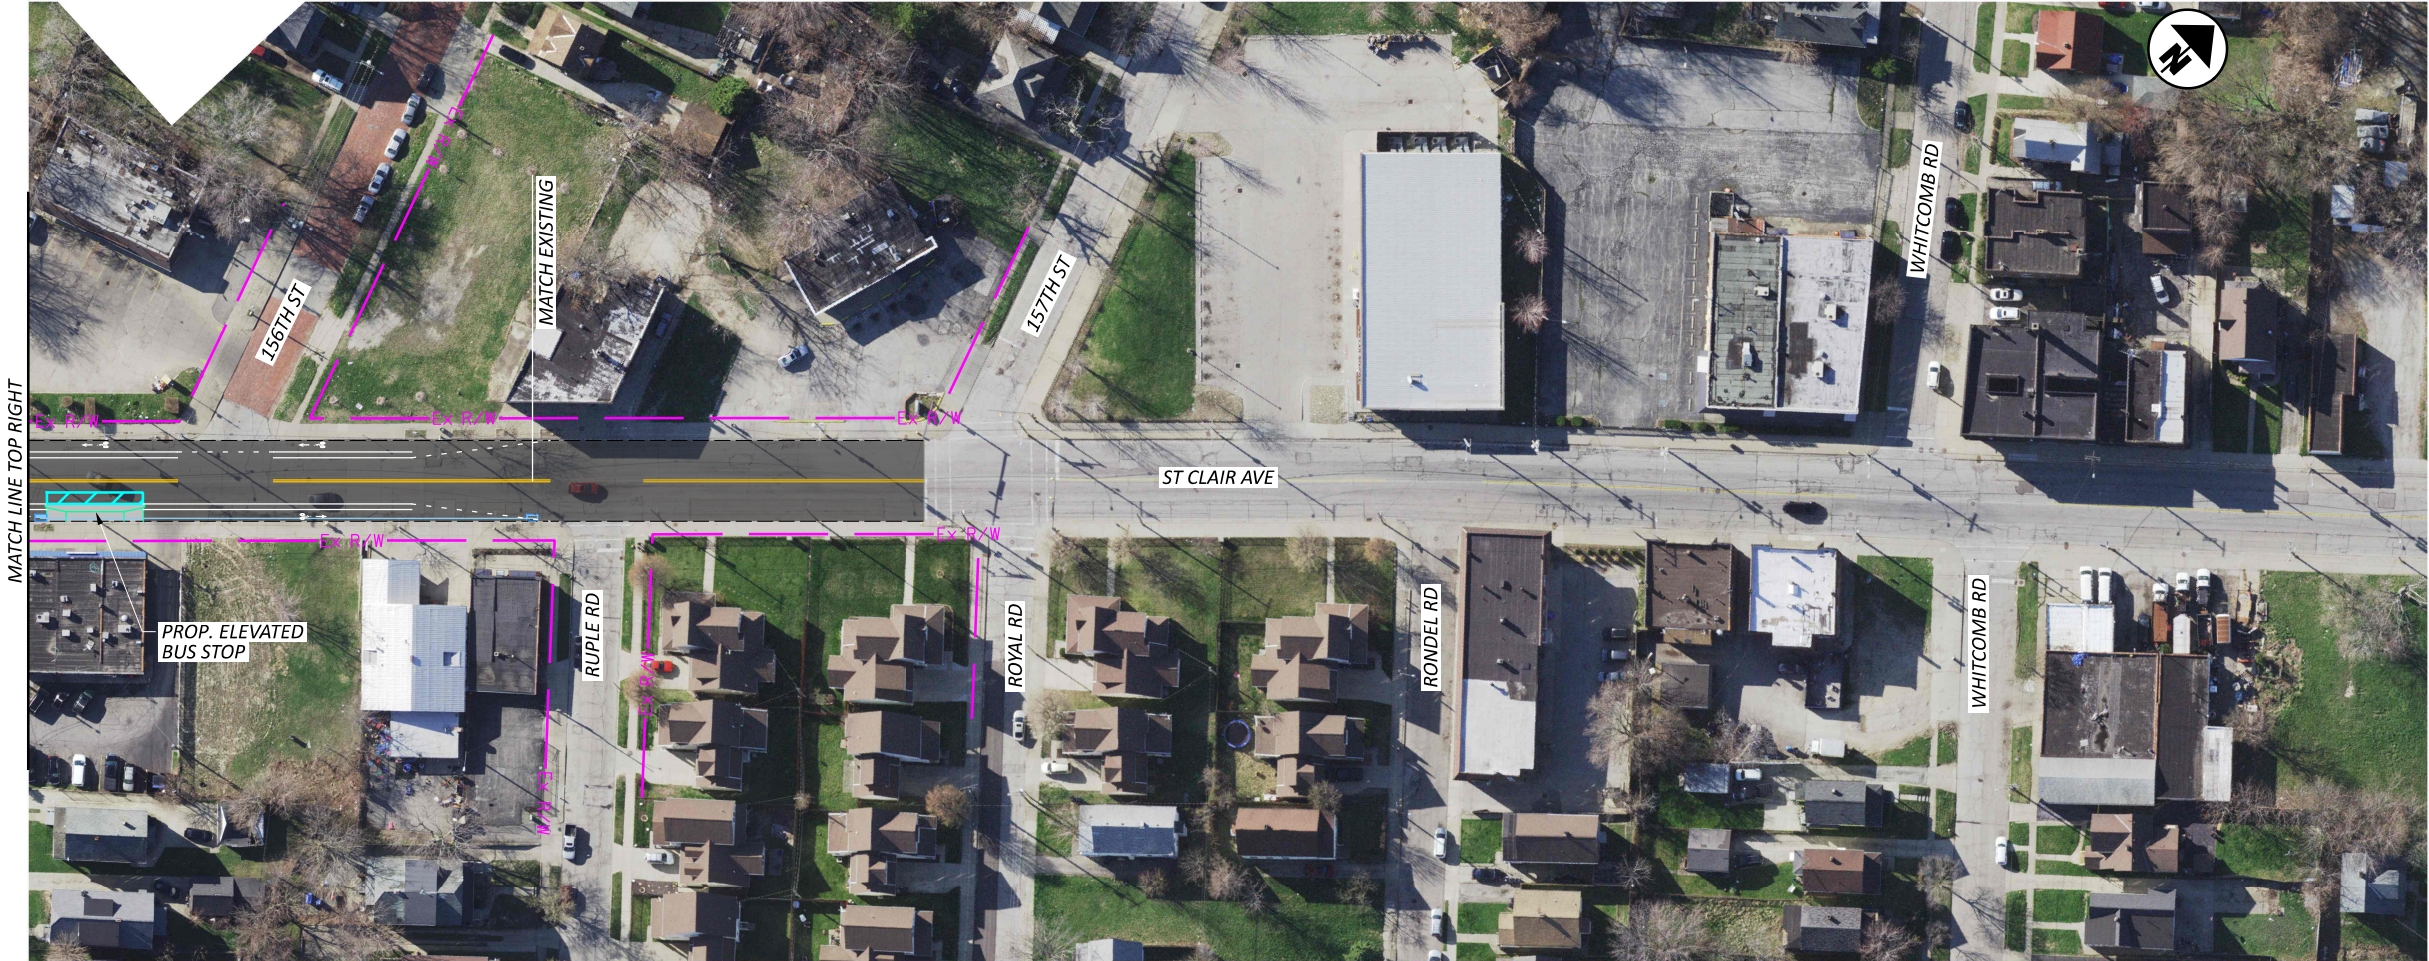

DESIGN AGENCY	
 CRAWFORD, MURPHY & TILLY, INC. 8001 HIGH STREET SUITE 150 COLUMBUS, OHIO 43235 www.cmtinc.com	
DESIGNER	
GSH	
REVIEWER	
SAK 09/05/24	
PROJECT ID	
121822	
SHEET	TOTAL
7	7

CONCEPT PLAN
ST CLAIR AVE

