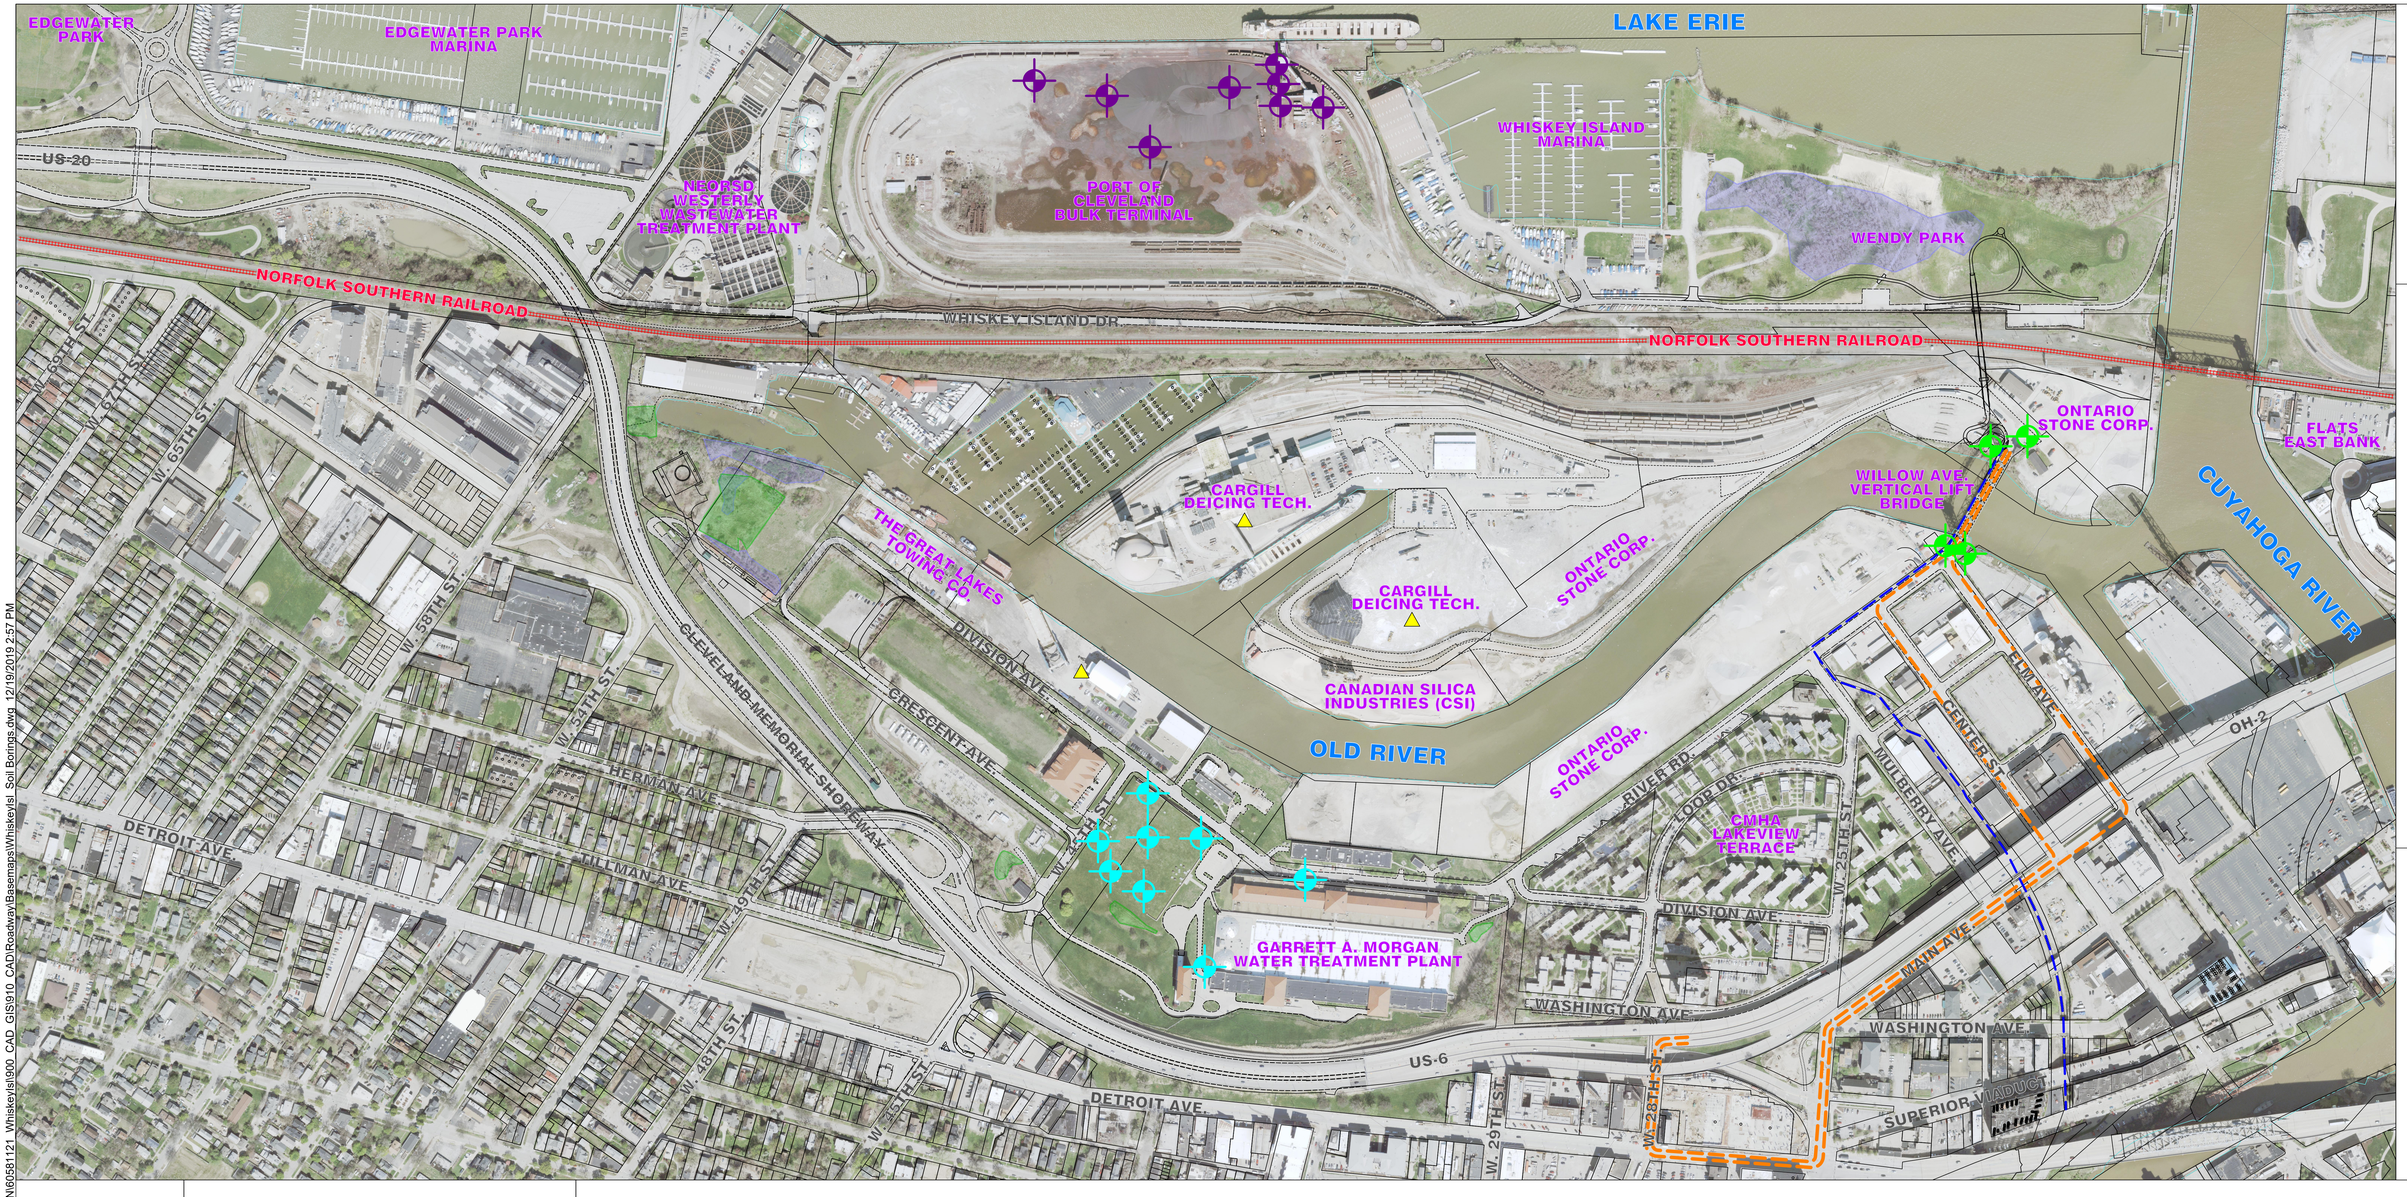

ALTERNATIVE ACCESS TO SOUTH WHISKEY ISLAND FEASIBILITY STUDY

HISTORICAL SOIL BORINGS LOCATIONS IN PROJECT AREA

AECOM

50 300 600

0 200 400 800

SCALE IN FEET

SITE OVERVIEW LEGEND

- DELINEATED WETLANDS
- BAT HABITAT AREA
- SITES CONTAINING REGULATED MATERIALS
- EXISTING TRUCK ROUTE
- EXISTING PEDESTRIAN / BIKE ROUTE

SOIL BORING LEGEND

- HISTORICAL BORINGS PERFORMED AT GARRET A. MORGAN WATER TREATMENT PLANT
- HISTORICAL BORINGS PERFORMED WITHIN CLEVELAND-CUYAHOGA PORT BULK TERMINAL
- HISTORICAL BORINGS PERFORMED FOR WILLOW AVE. LIFT BRIDGE

NOTES:

BORING LOCATIONS ARE APPROXIMATE AND REPRODUCED FROM HISTORICAL REPORTS.

OUT OF VIEW THERE ARE SIX HISTORICAL BORINGS PERFORMED FOR EDGEWATER MARINA IMPROVEMENTS.

G:\Cleveland\DCS\Projects\TRN\60581121_WhiskeyIsl\900_CAD_GIS\910_CAD\Roadway\Basemaps\WhiskeyIsl_Soil Borings.dwg 12/19/2019 2:57 PM